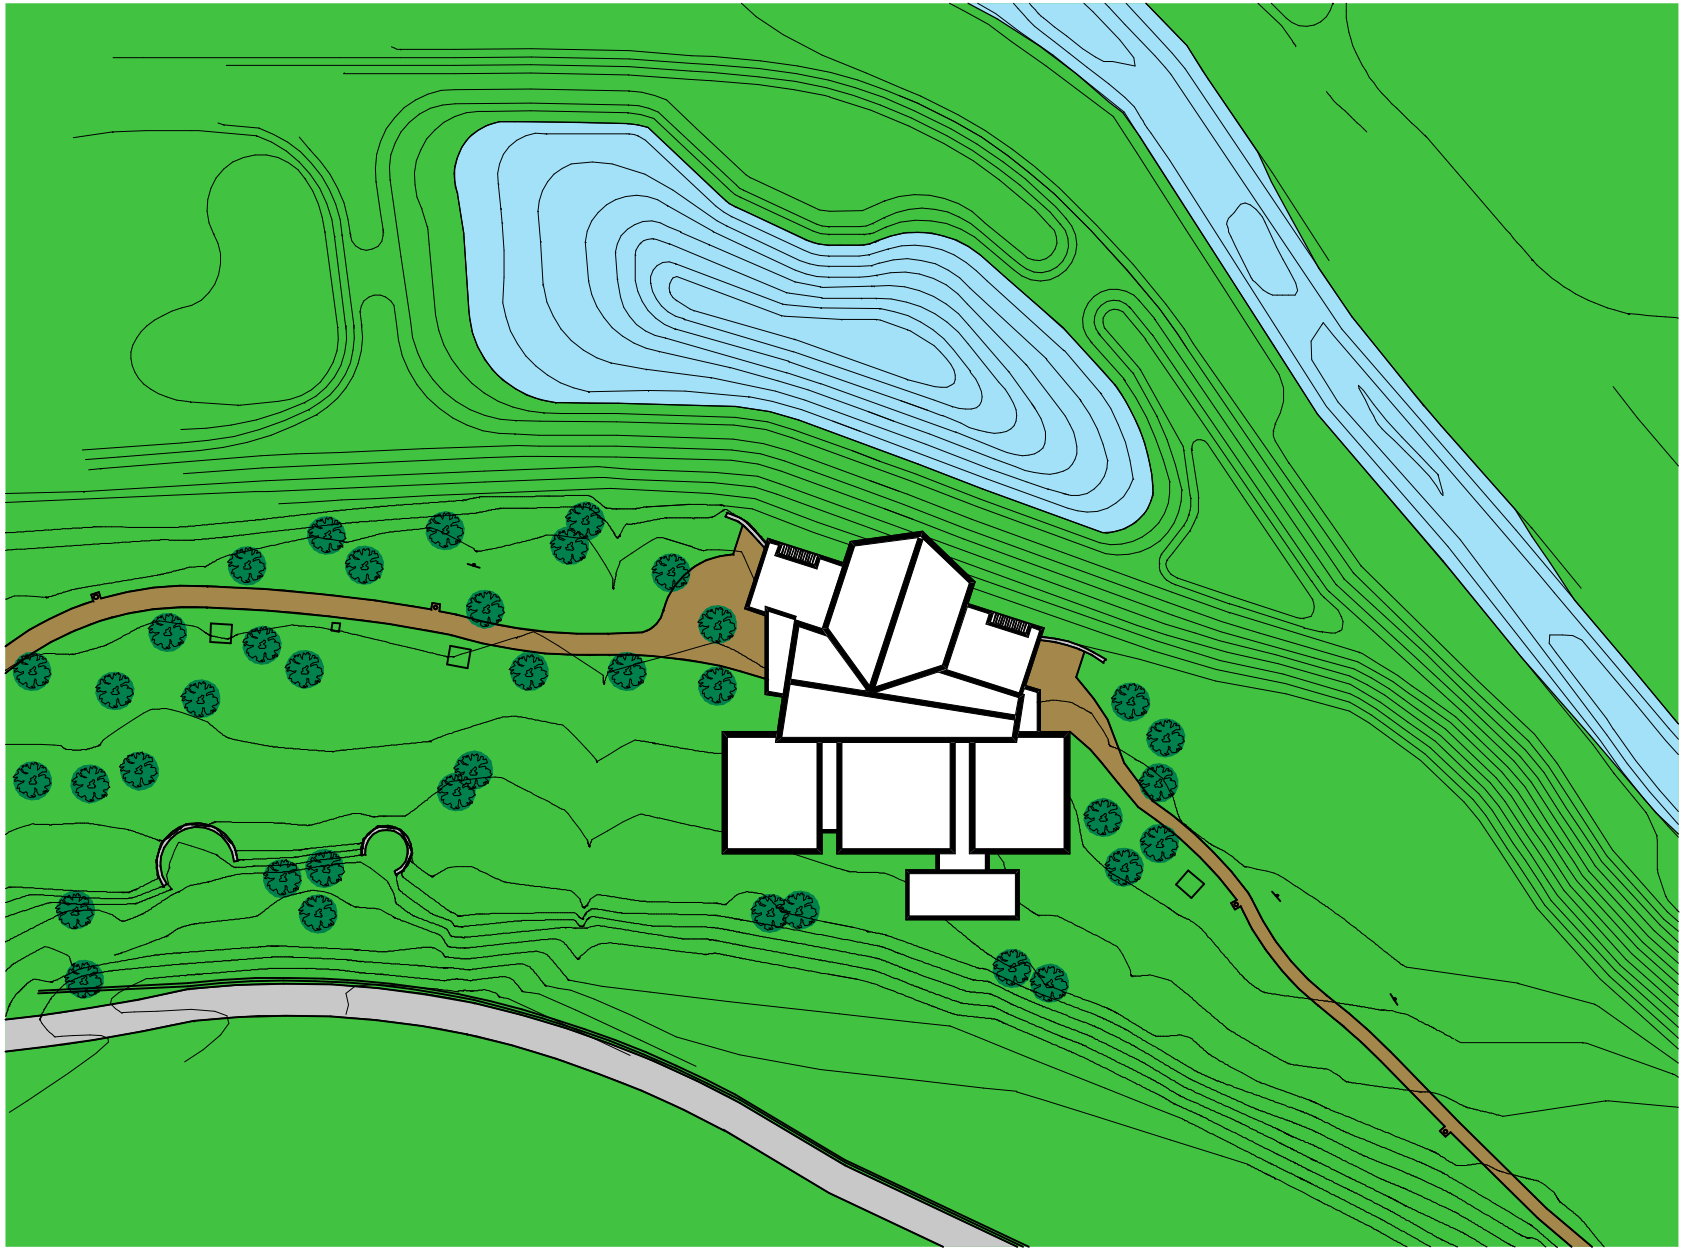

SITE PLAN - SCALE 1" = 20'-0"

PROPOSED ENVIRONMENTAL CENTER - ANGELICA PARK

CITY OF READING, PENNSYLVANNIA

MGA
MUHLENBERG GREENE
ARCHITECTS, LTD.

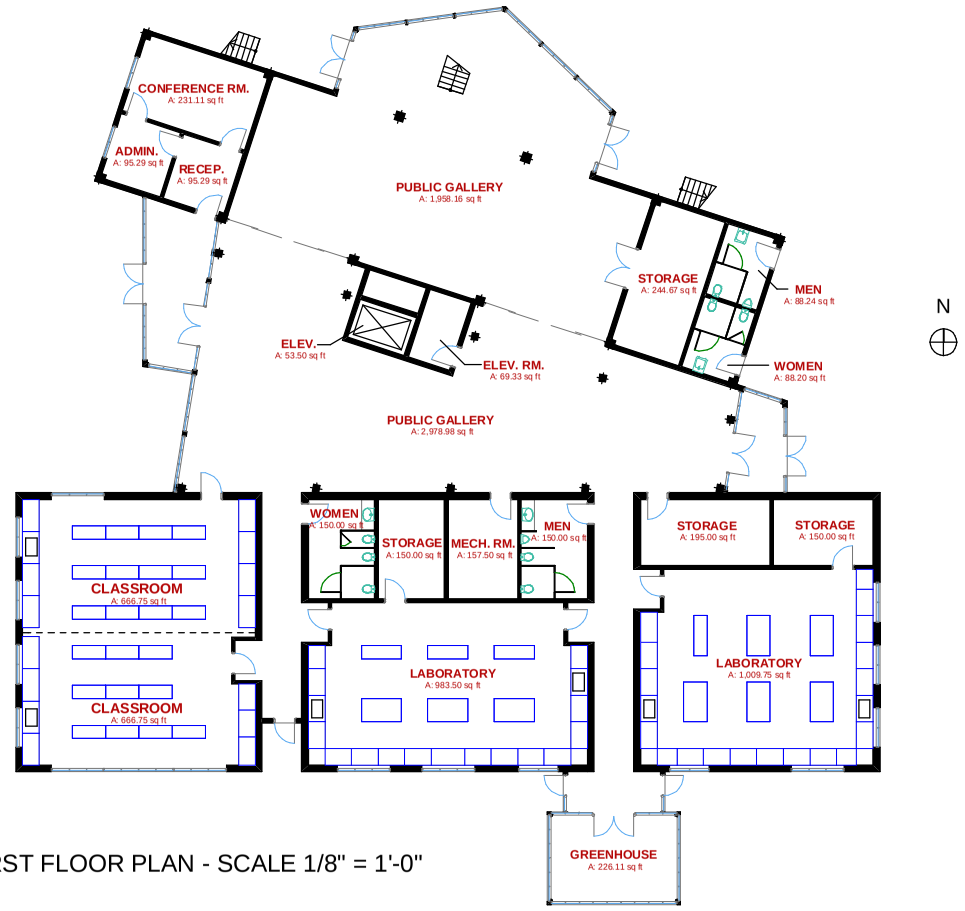

FIRST FLOOR PLAN - SCALE 1/8" = 1'-0"

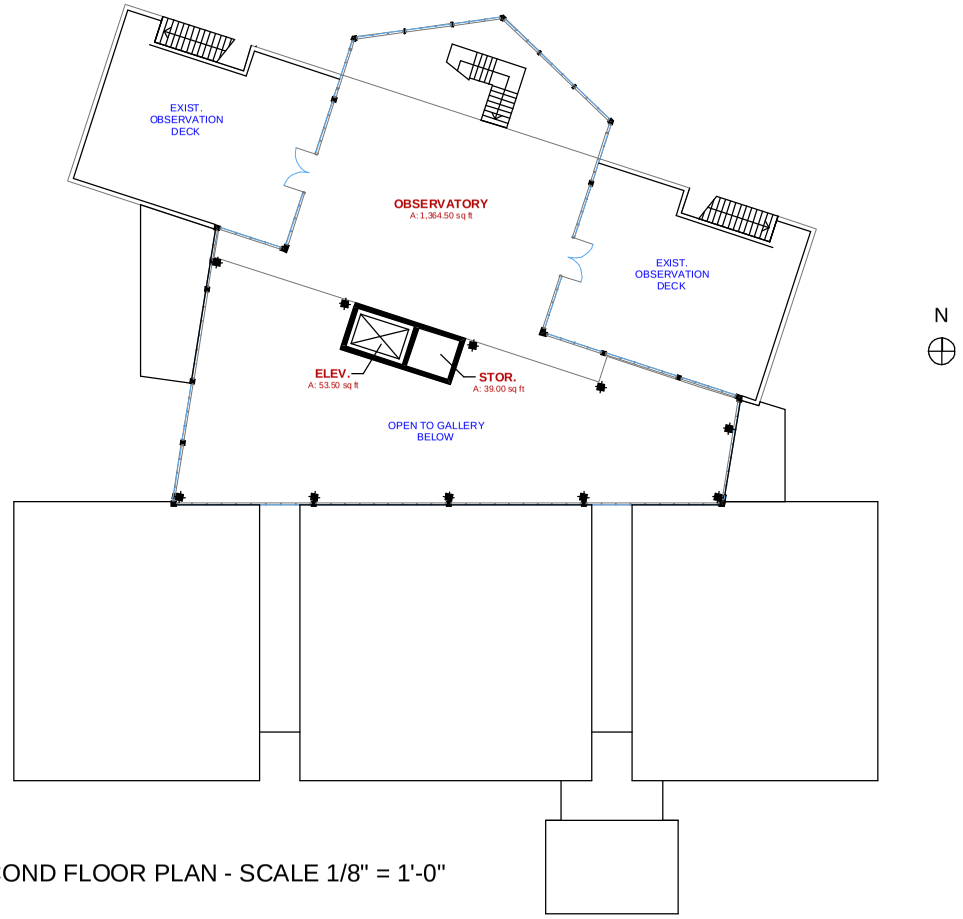

SECOND FLOOR PLAN - SCALE 1/8" = 1'-0"

PROPOSED ENVIRONMENTAL CENTER - ANGELICA PARK

CITY OF READING, PENNSYLVANNIA

MGA
MUHLENBERG GREENE
ARCHITECTS, LTD.