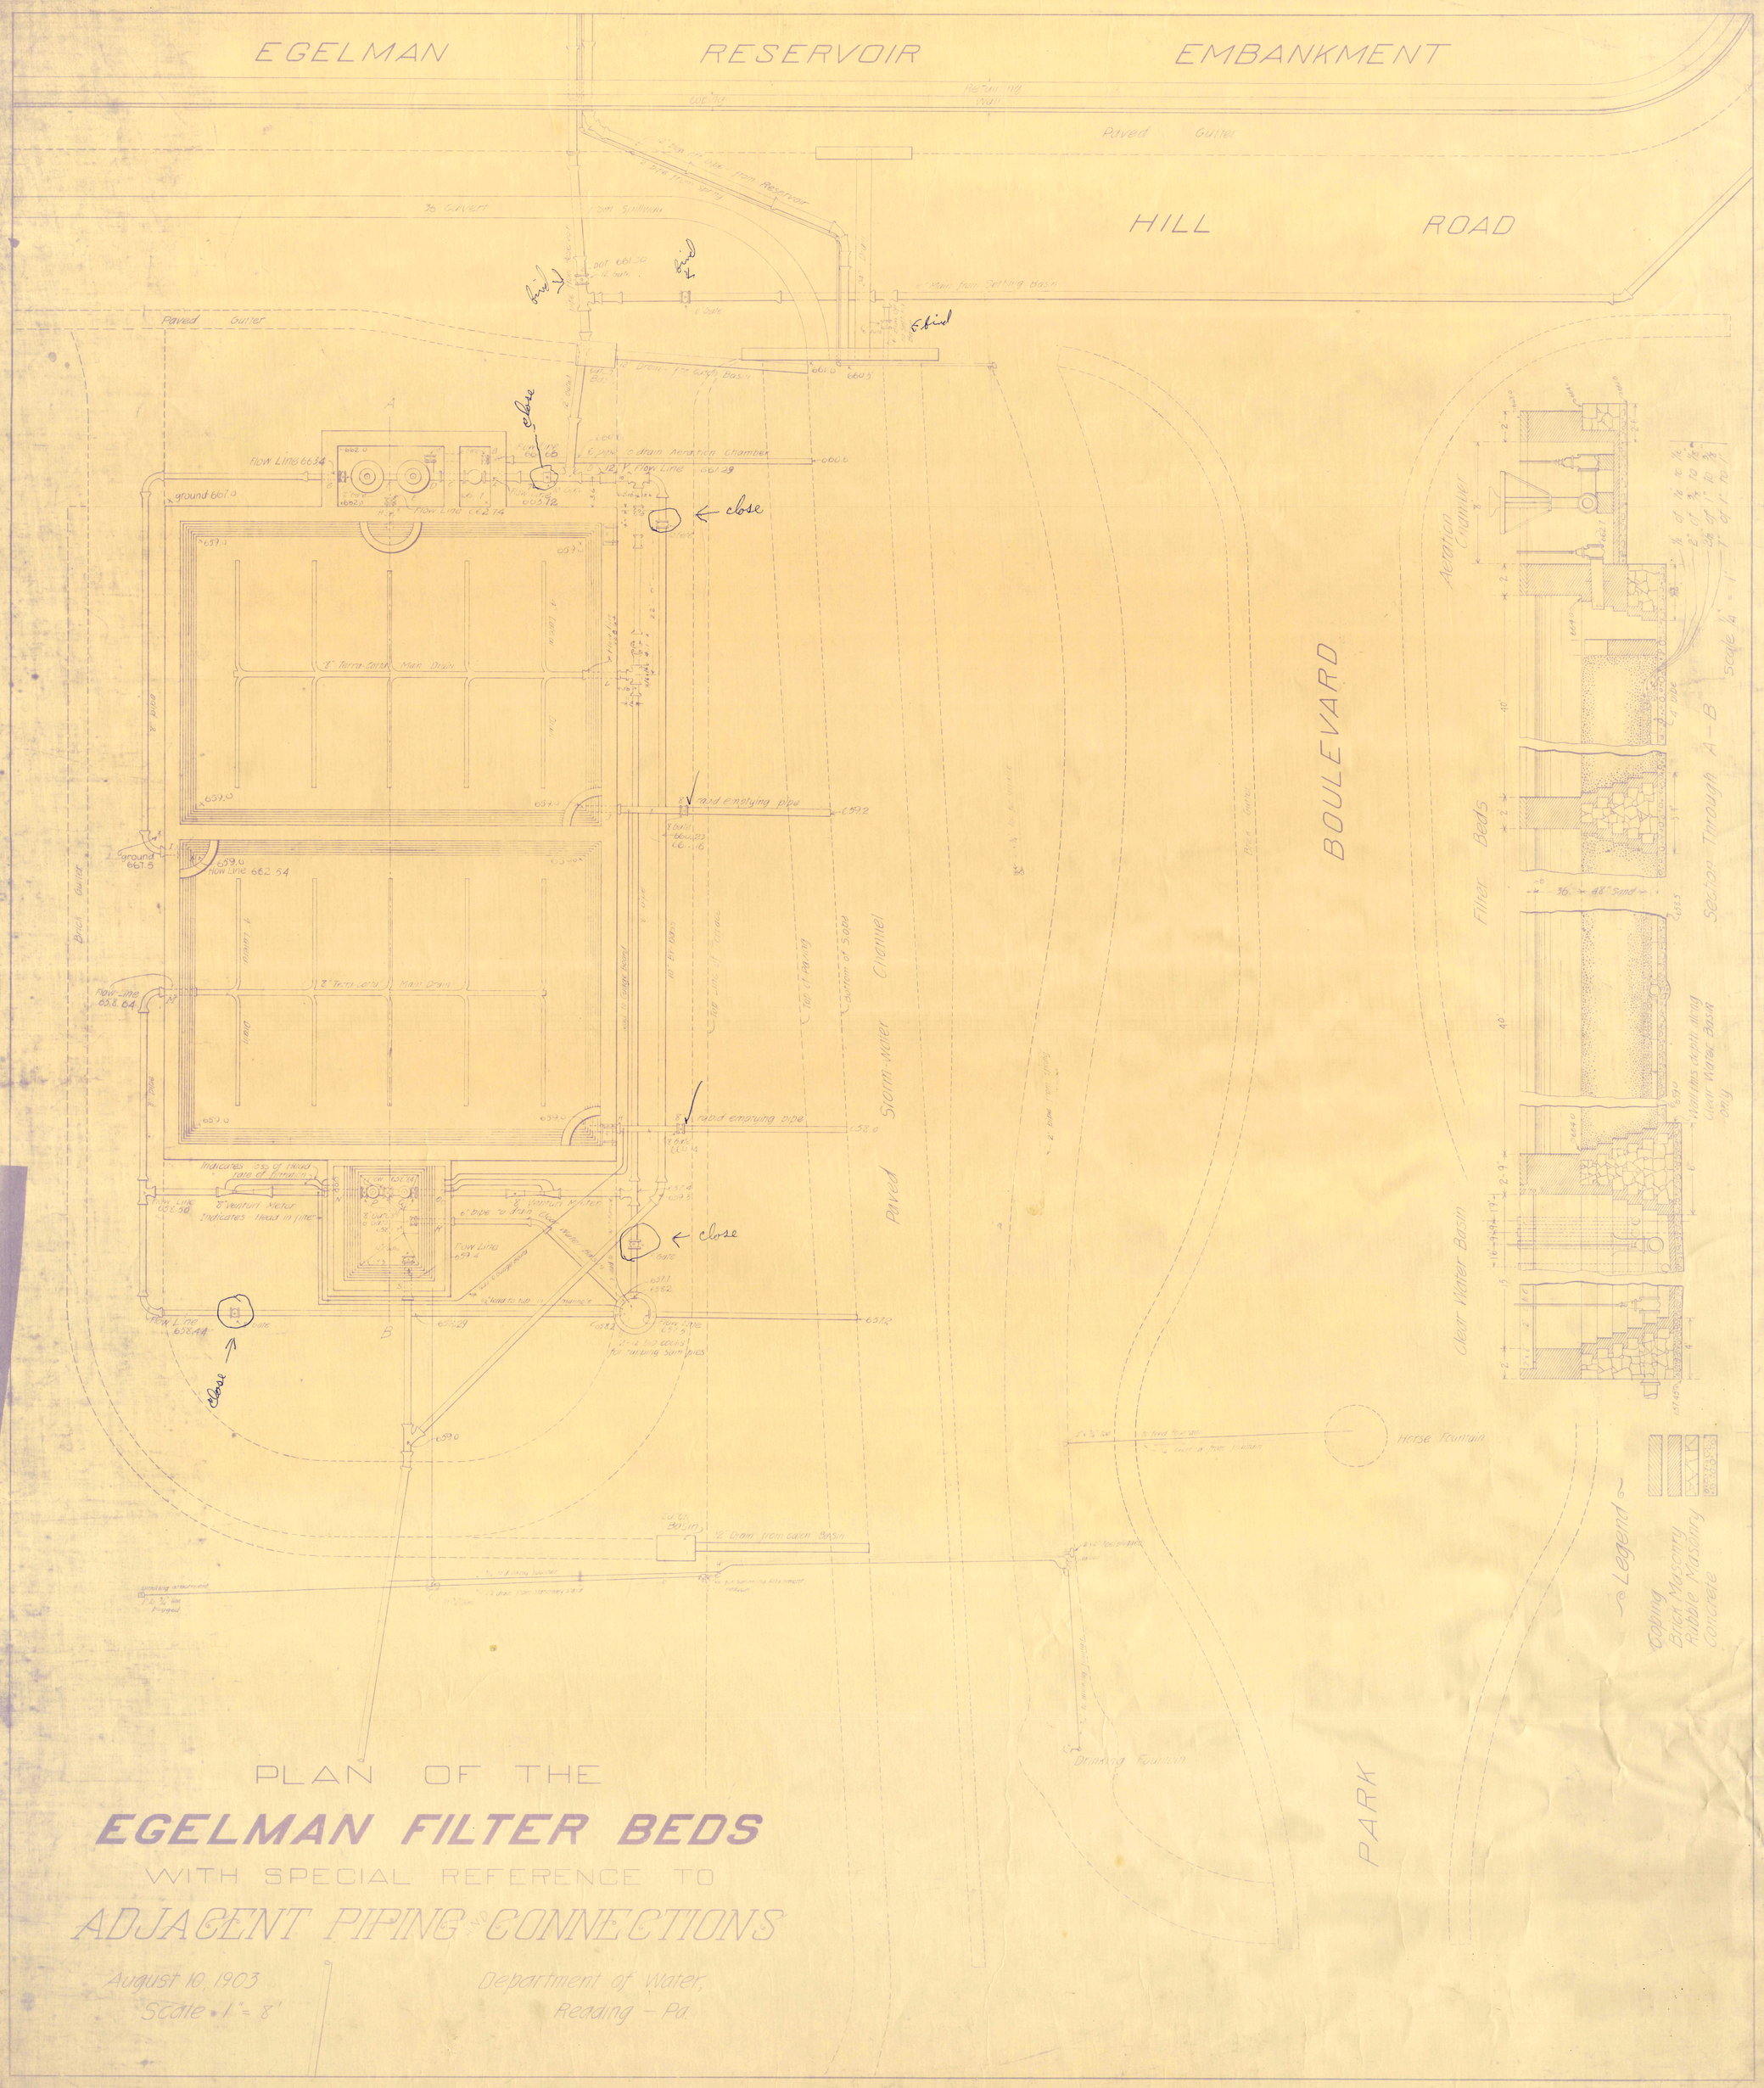


PLAN OF THE

# EGELMAN FILTER BEDS

WITH SPECIAL REFERENCE TO

## ADJACENT PIPING AND CONNECTIONS

August 10, 1903
Scale 1" = 8'

Department of Water,
Reading - Pa.