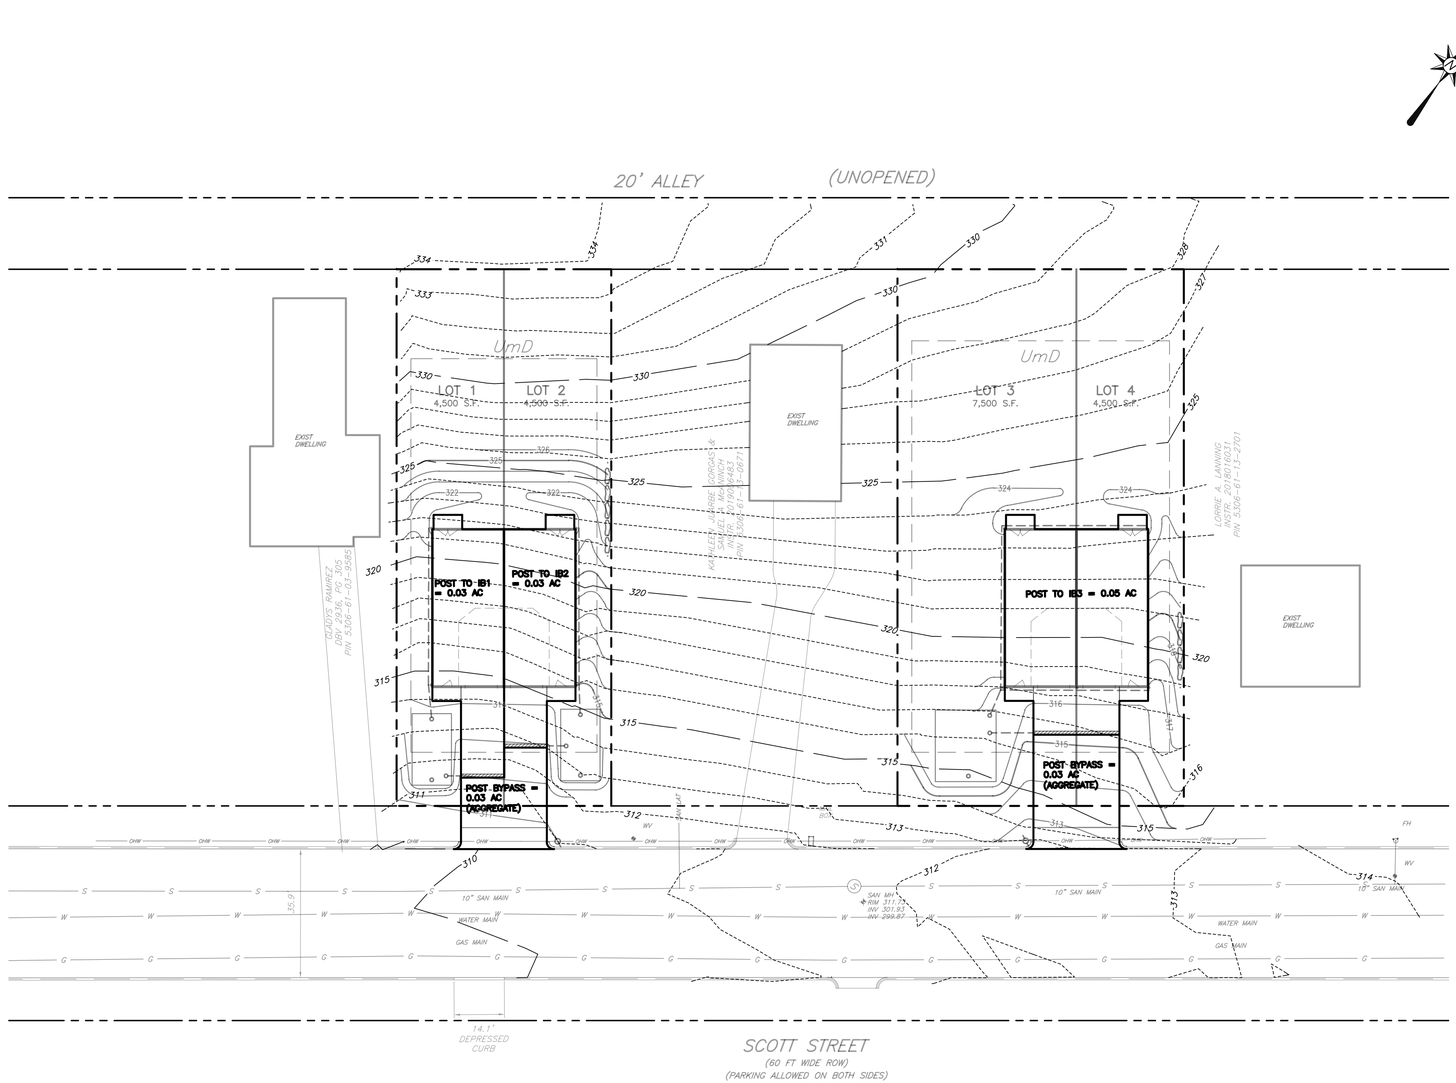

GRAPHIC SCALE
1" = 20'
0 20' 40' 60'

Revision	Date	Description	Rev.By

This document and all information and work product represented by and contained therein, is the sole and exclusive property of McCarthy Engineering Associates, Inc. and is protected by all applicable copyright laws. All rights reserved. Any unauthorized use, publication, reproduction, adaptation, or modification of this document by any intended recipient, and no license, permission or authority is extended, directly or implied, to any party without the express written permission of McCarthy Engineering Associates, Inc. Copyright, 2020, McCarthy Engineering Associates, Inc. All rights reserved.

McCARTHY ENGINEERING ASSOCIATES, INC.
315 East Second Street
Boyertown, PA 19512
Phone: 610.369.3190
www.McCarthy-Engineering.com
555 Von Reed Road
Wyomissing, PA 19610
Phone: 610.373.8001

SEAL:
COMMONWEALTH OF PENNSYLVANIA
REGISTERED PROFESSIONAL
JAMES C. McCARTHY
ENGINEER
PE-051494E

FINAL POST-DEVELOPMENT DRAINAGE "SCOTT STREET DEVELOPMENT"

Client: BOB BILLMAN
Location: CITY OF READING, BERKS COUNTY, PA
Date:

DRAWN BY:	PROJ. MANAGER:
⊕⊕	JCM
PRINCIPAL:	SCALE:
JCM	1"=20'

SHEET NO.
2 OF 2

PLAN NO.
200128-POST-SHT02

P:\2020\200128-Bob Billman-Scott Street Development\Design\CADD Files\P-Post.dwg