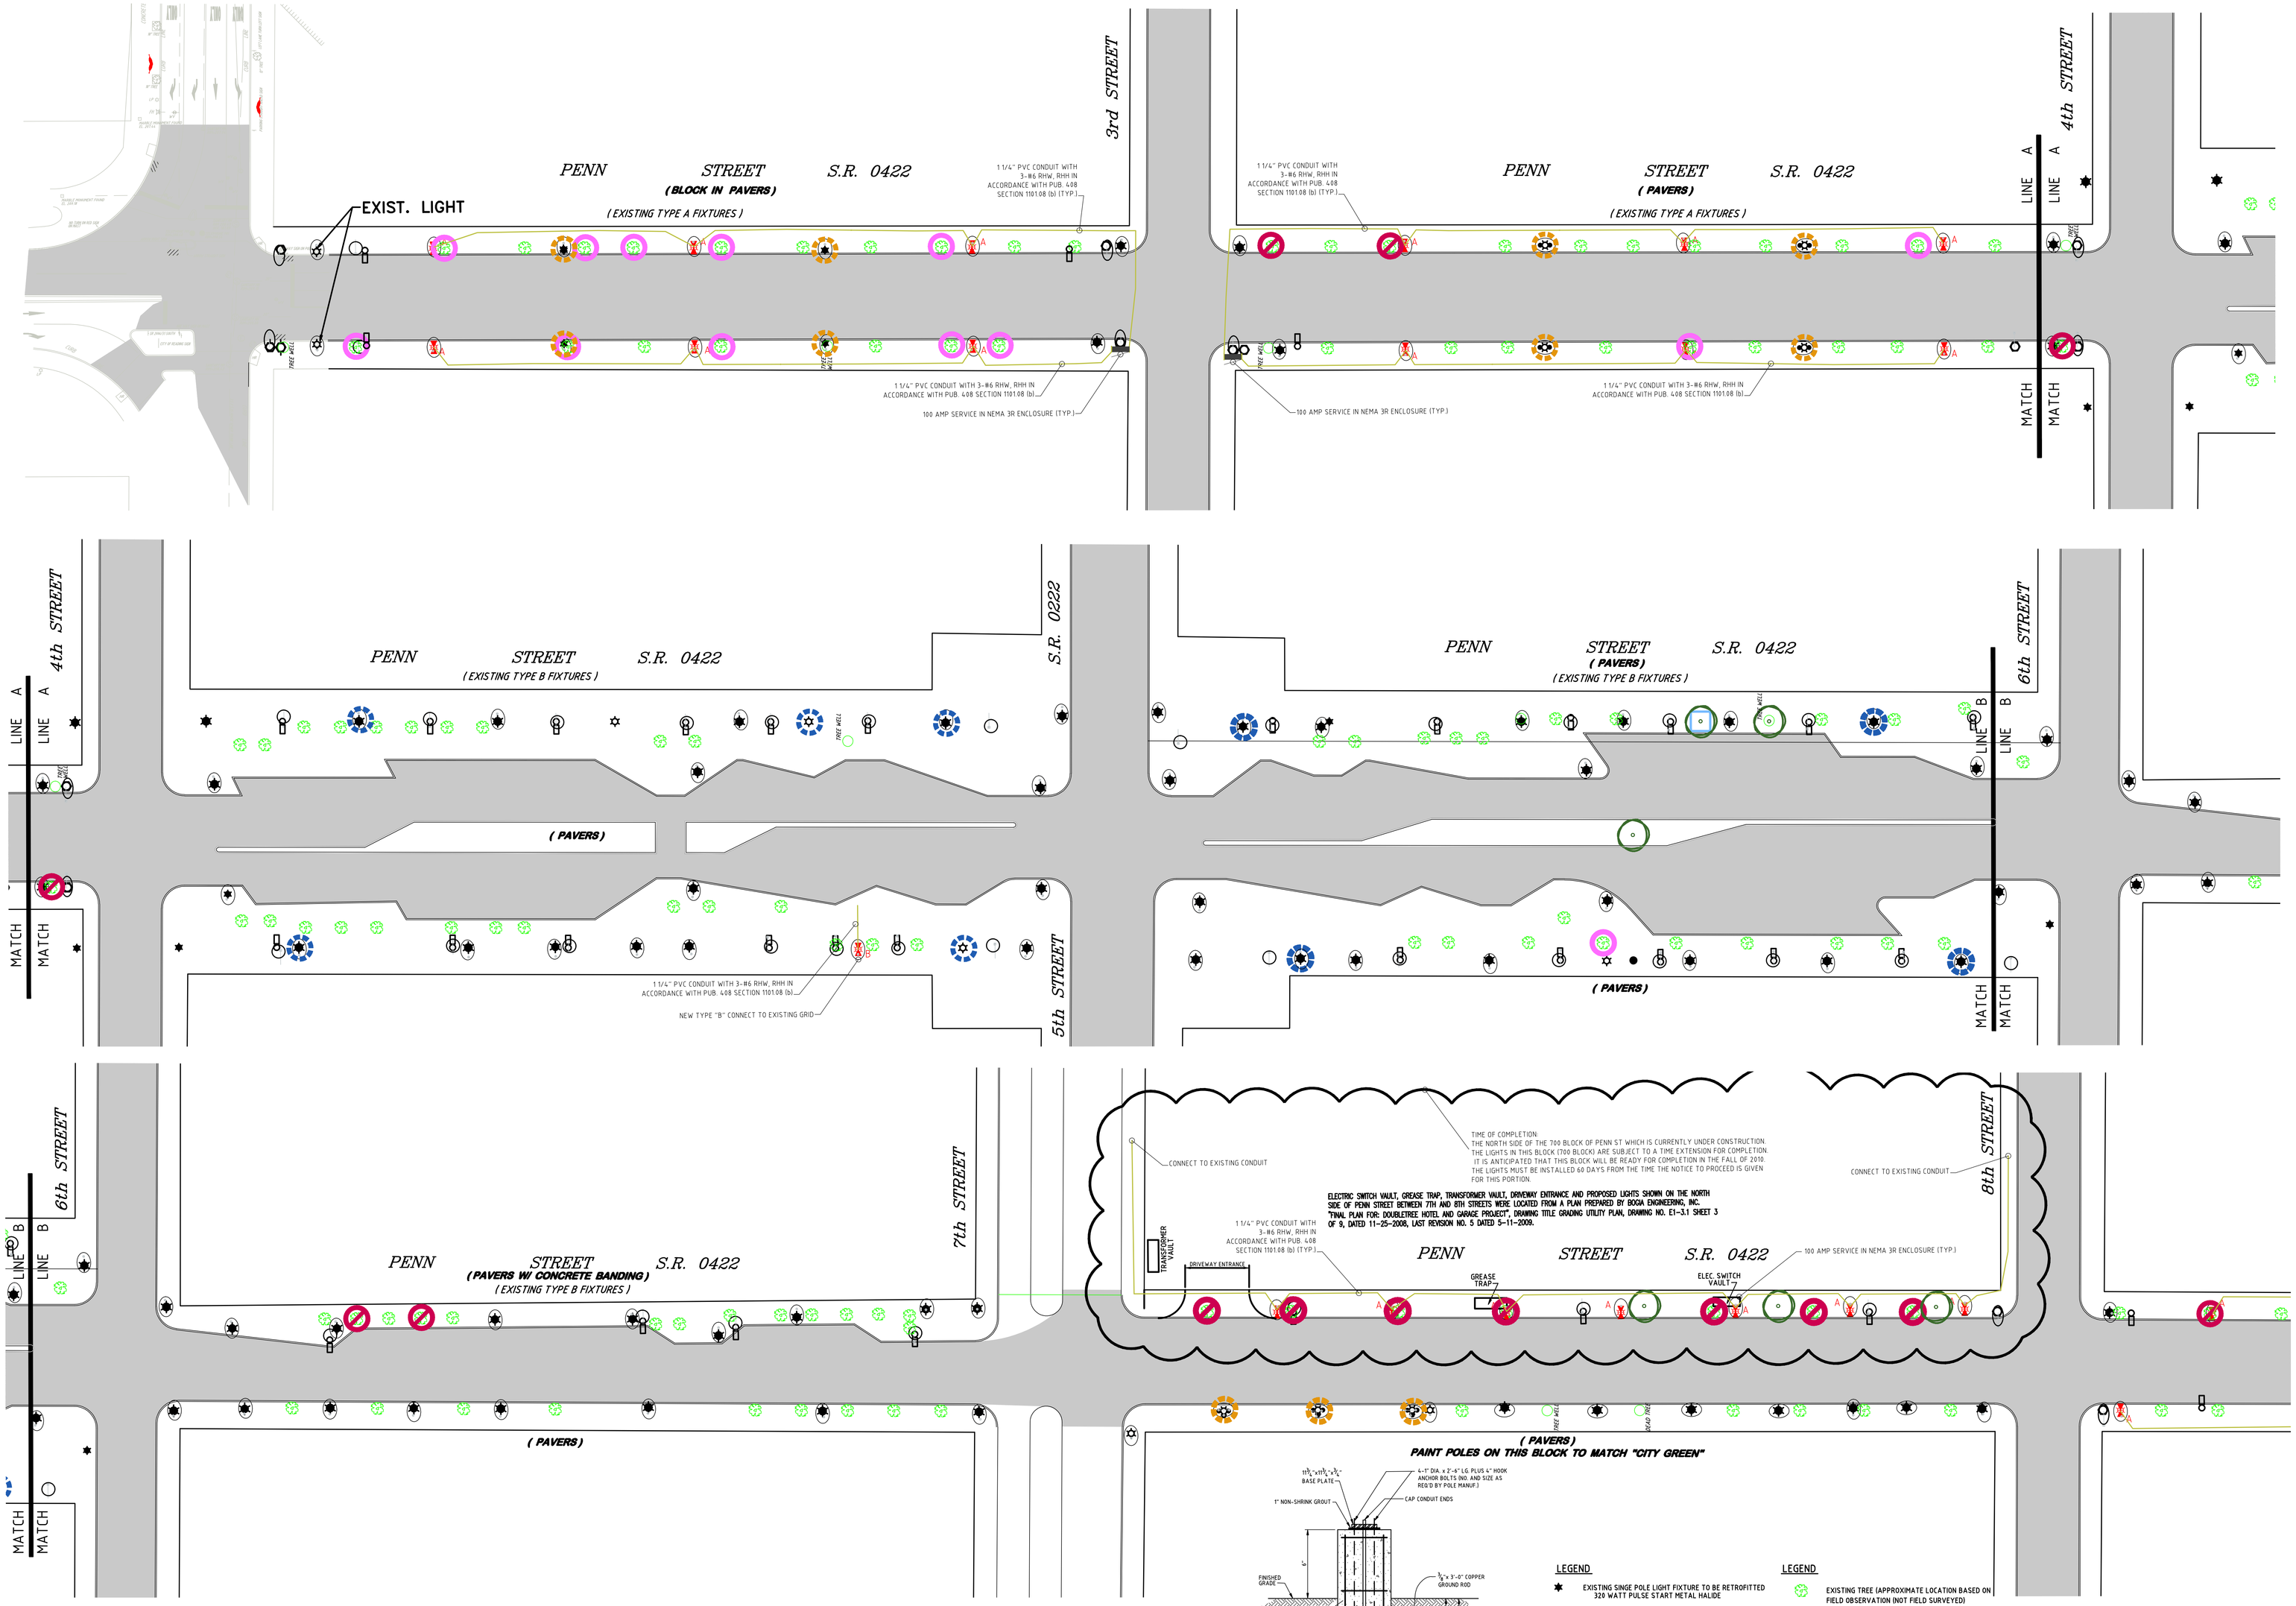

NO.	DATE

REVISION

STACKHOUSE BENSINGER INC.
LANDSCAPE ARCHITECTURE - CIVIL ENGINEERING - LAND PLANNING
MUNICIPAL CONSULTING - TRAFFIC ENGINEERING - SURVEYING
339 REVERE BOULEVARD, SINKING SPRING, PA 19608
PHONE: (610) 775-8400 FAX: (610) 796-2993
EMAIL: SHARPER@SBINC.COM

COPYRIGHT 2008

THIS IS A COPY AND NOT THE ORIGINAL DRAWING. THE ORIGINAL DRAWING IS THE PROPERTY OF STACKHOUSE BENSINGER INC. ALL RIGHTS RESERVED. THIS COPY MAY NOT BE ALTERED OR LAST REVISION IS THE ORIGINAL DRAWING.

OUR CITY OF READING
450 O PERKIOMEN AVENUE, READING, PA 19606

ENTERTAINMENT SQUARE DESIGN

CITY OF READING, BERKS COUNTY, PENNSYLVANIA

PENNDOT SECTION - LIGHTING ALONG PENN STREET

P.I.N. No.:	-
Field Book: -	Software: AUTOCAD
Calc. By:	Ck'd By:	Drawn By: RKS
Date: 12-08-2009	Scale: 1"=30'	Sheet No.: 1 OF 2
Filename: 2240-025LA01	
Plan No.: 2240-025-F-5.1	